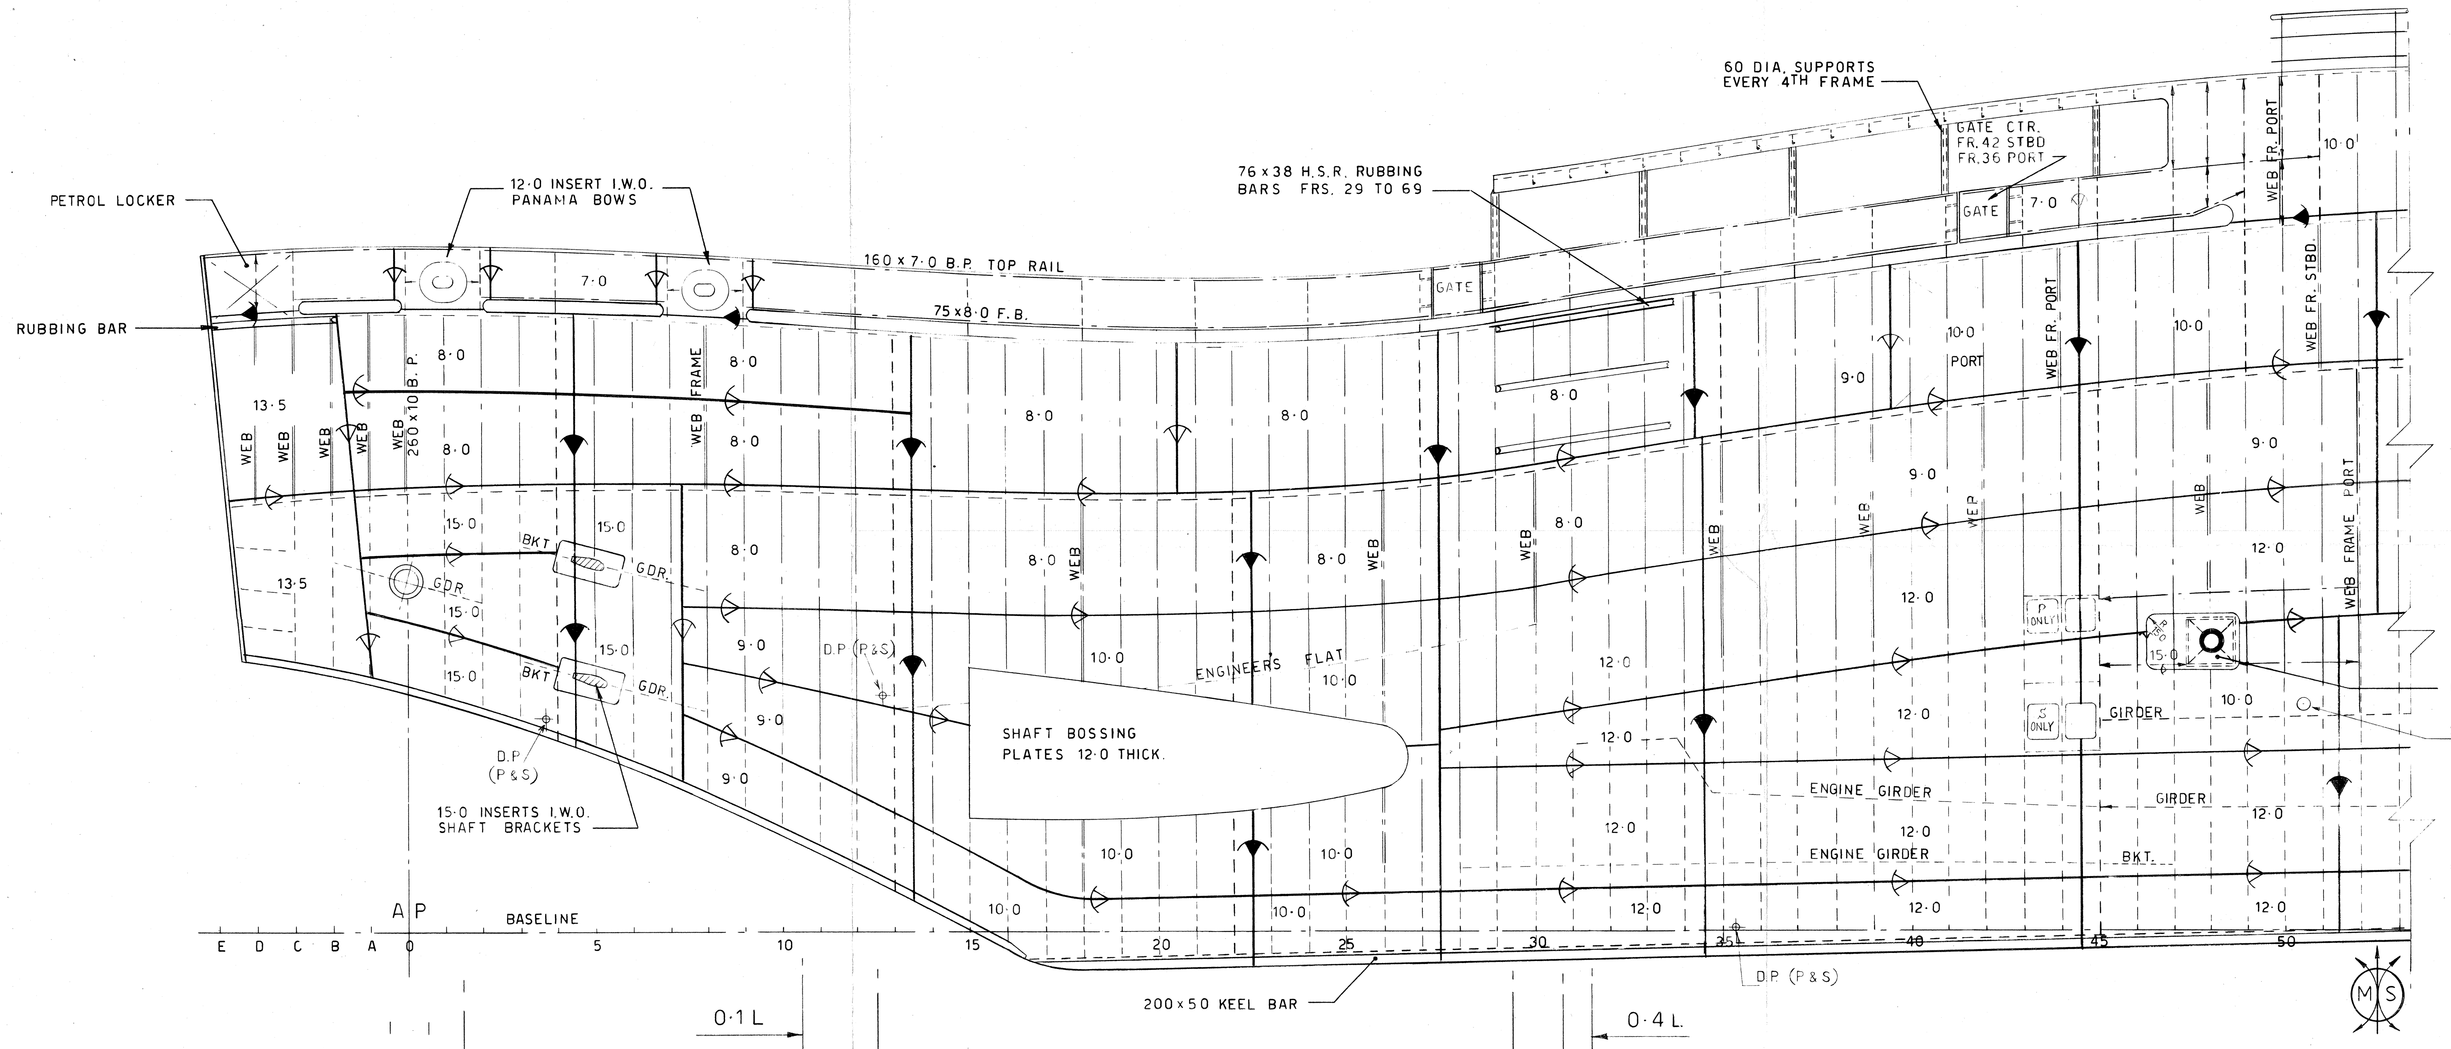

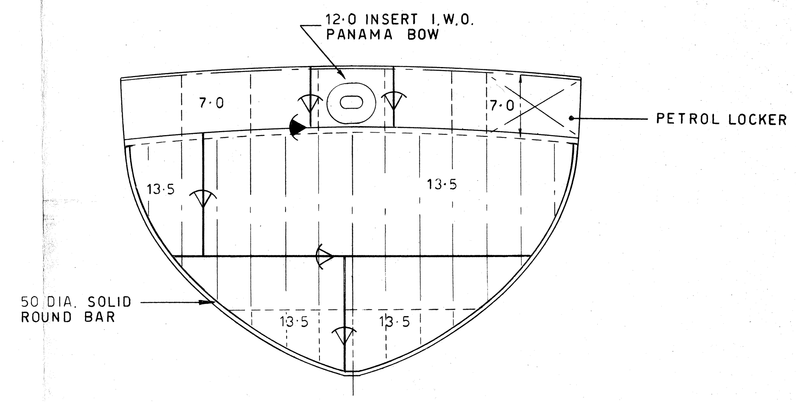

TRANSOM

NOTE ! THIS DRAWING TO BE READ IN CONJUNCTION WITH SHELL EXPANSIONS ON INDIVIDUAL UNIT DRAWINGS

X — GROUND SMOOTH TO SURVEYOR'S SATISFACTION

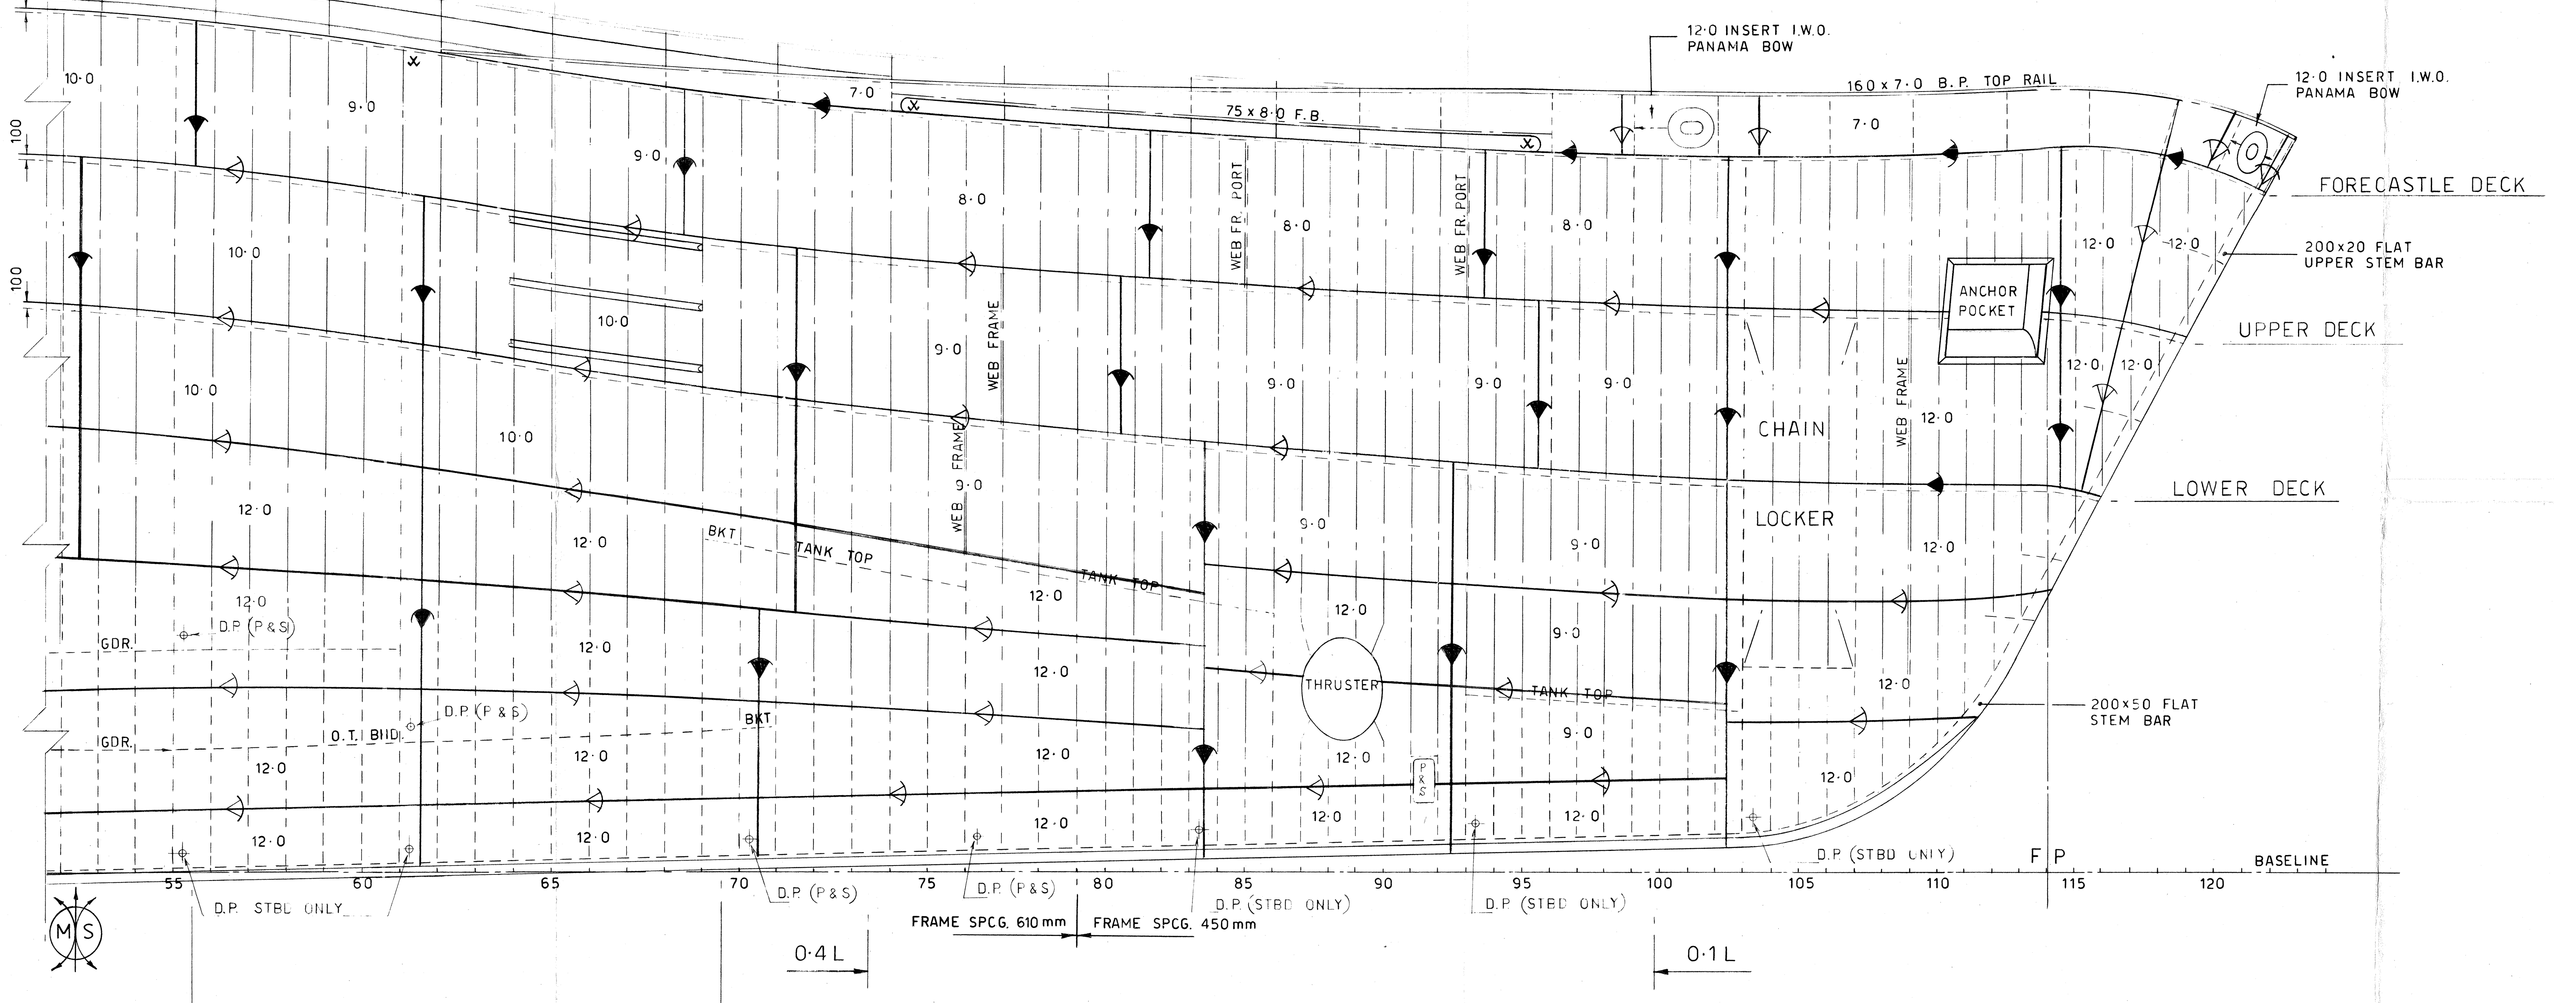

MIN. BALLAST DRAUGHT FWD. TO BE NOT LESS THAN 0·045L (2·88M).

ISSUE	REMARKS	DATE
06	SEA INLETS & DOCKING PLUGS ADDED	1-2-86
05	FORECASTLE DECK EXTENDED & TO AFT. BULWARK COPES REPOSITIONED	24-10-84
04	[illegible]	[illegible]
03	[illegible]	[illegible]
02	SHELL THK. INCREASED	11-9-86
01	THICKNESSES LLOYDS APPROVED	21-8-86

MODIFICATIONS

SUBMISSIONS

	SUBMITTED	APPROVED
LLOYDS APPROVED	25-7-86	21-8-86
OWNERS	25-9-86	25-9-86

D.A.F.S.

TITLE
PRELIMINARY SHELL EXPANSION

YARD No.
575

RICHARDS (SHIPBUILDERS) LTD
CROWN WORKS,
LOWESTOFT, SUFFOLK.
TEL. No. 0502-3251

SCALES 1:50

DRAWING No.
575-H-03

DRAWN	CHECKED	APPROVED
A.W.	[illegible] 24/7/86	[illegible] 25/7/86
PRINT No.		DATE

HARPER AND TUNSTALL LIMITED PDS 7238